



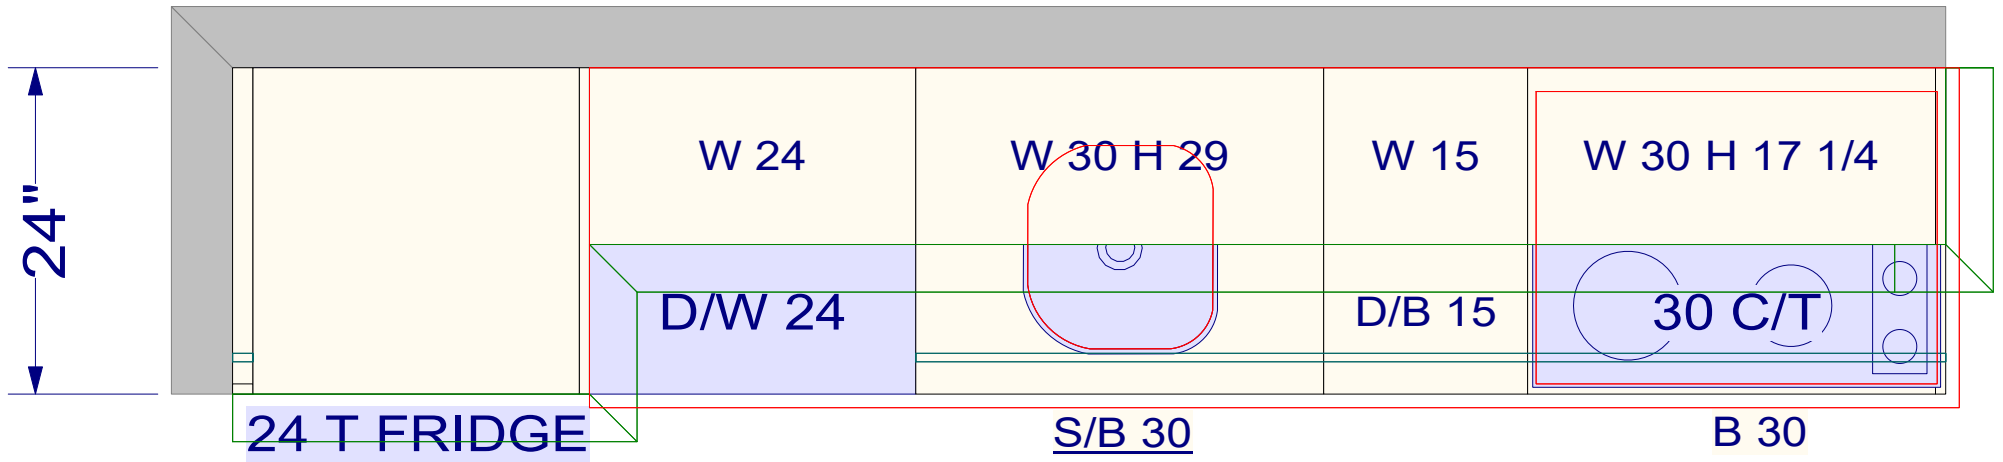

S10508 KITCHENETTE

OVERALL HEIGHT - 102
 FULL HEIGHT - 89
 UPPER HEIGHT - 35 1/4
 UPPER DEPTH - 13

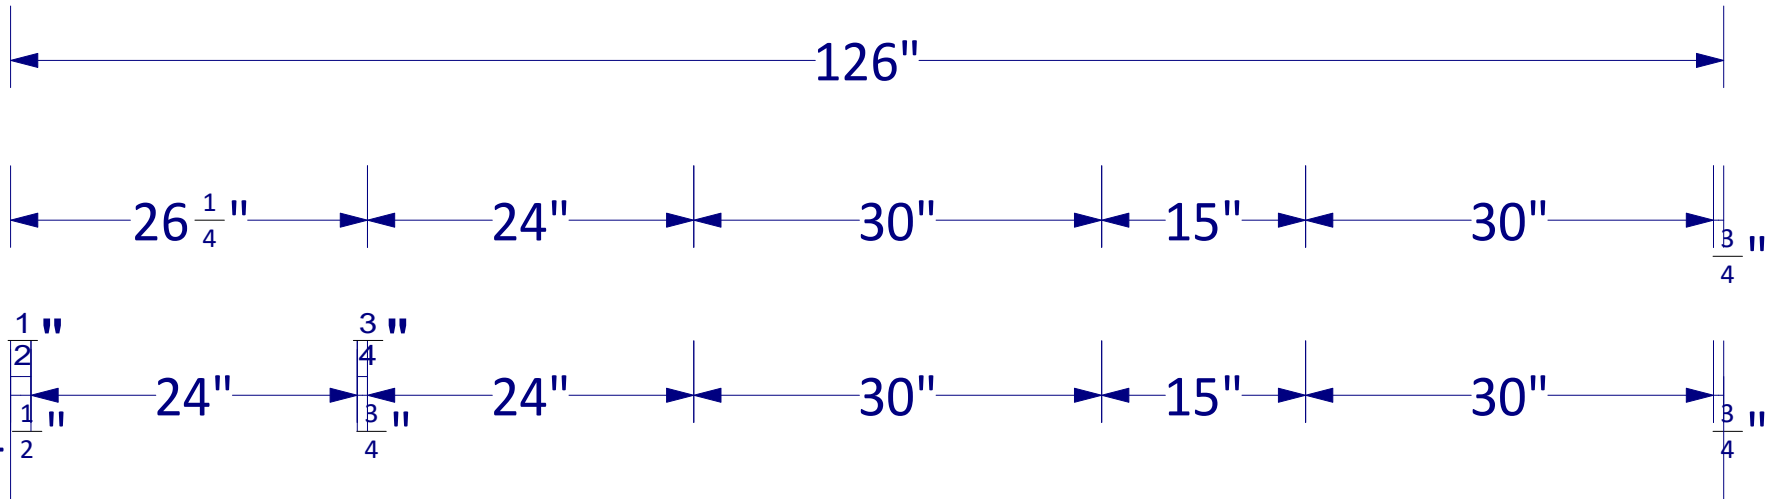